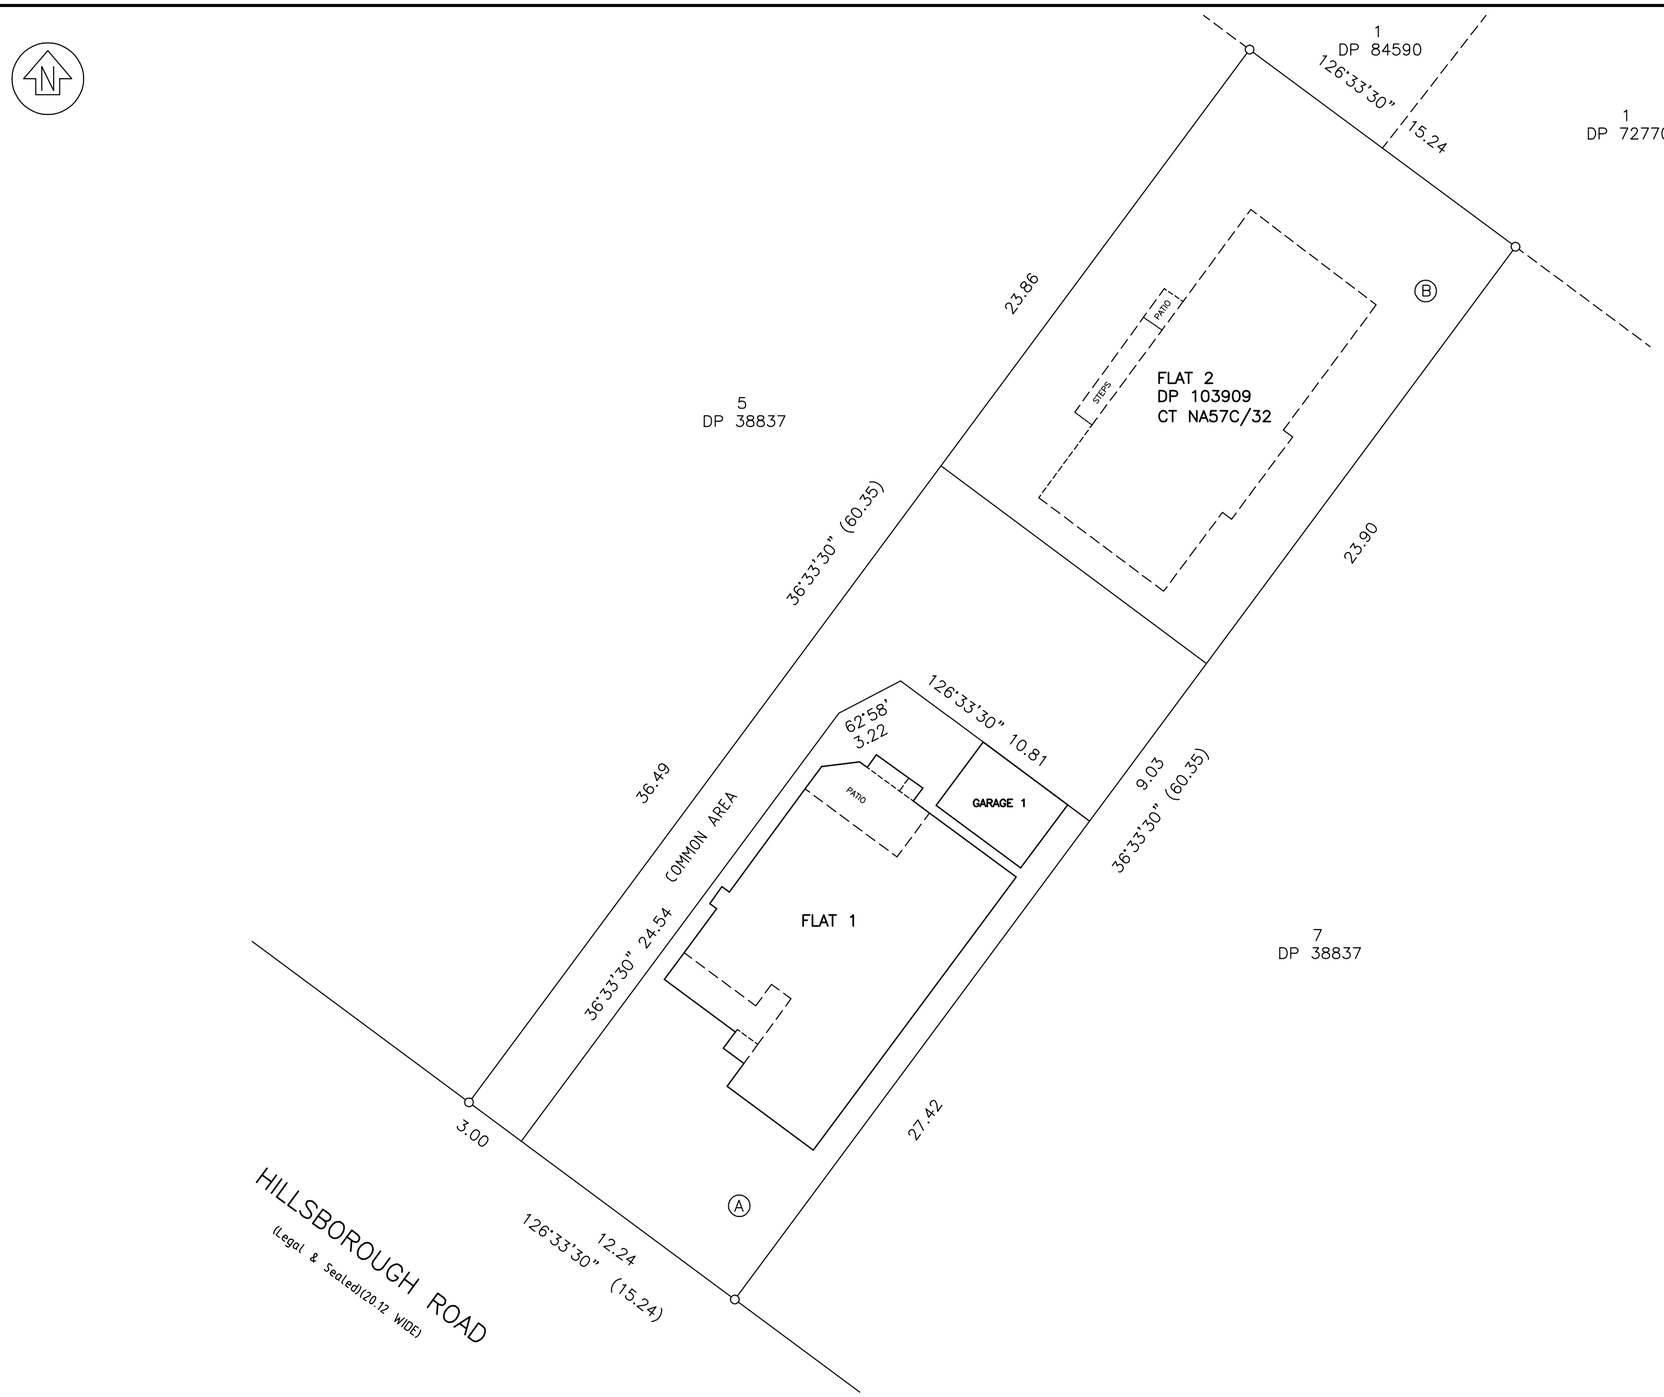

Approved

NEW C'sT ALLOCATED:

FLAT 1 : 489028

STREETS SHOWN HEREIN IS LEGAL

BOUNDARIES OF AREAS TO BE LEASED ARE THE EXTERNAL FACES OF WALLS OR STRUCTURES UNLESS OTHERWISE SHOWN.

AREA "A" WITH FLAT 1 SUBJECT TO RIGHT OF USER.
AREA "B" WITH FLAT 2 SUBJECT TO RIGHT OF USER.

Total Area 919 m²

Comprised in C'sT NA55D/1064 & NA57C/32 both ½ share

Land District North Auckland

PLAN OF FLAT 1 ON LOT 6 DP 38837

Territorial Authority Auckland City Council

Surveyed by Affordable Mobile Surveyors AMS578

Scale 1: 200@A2 Date AUGUST 2009

DP 422822