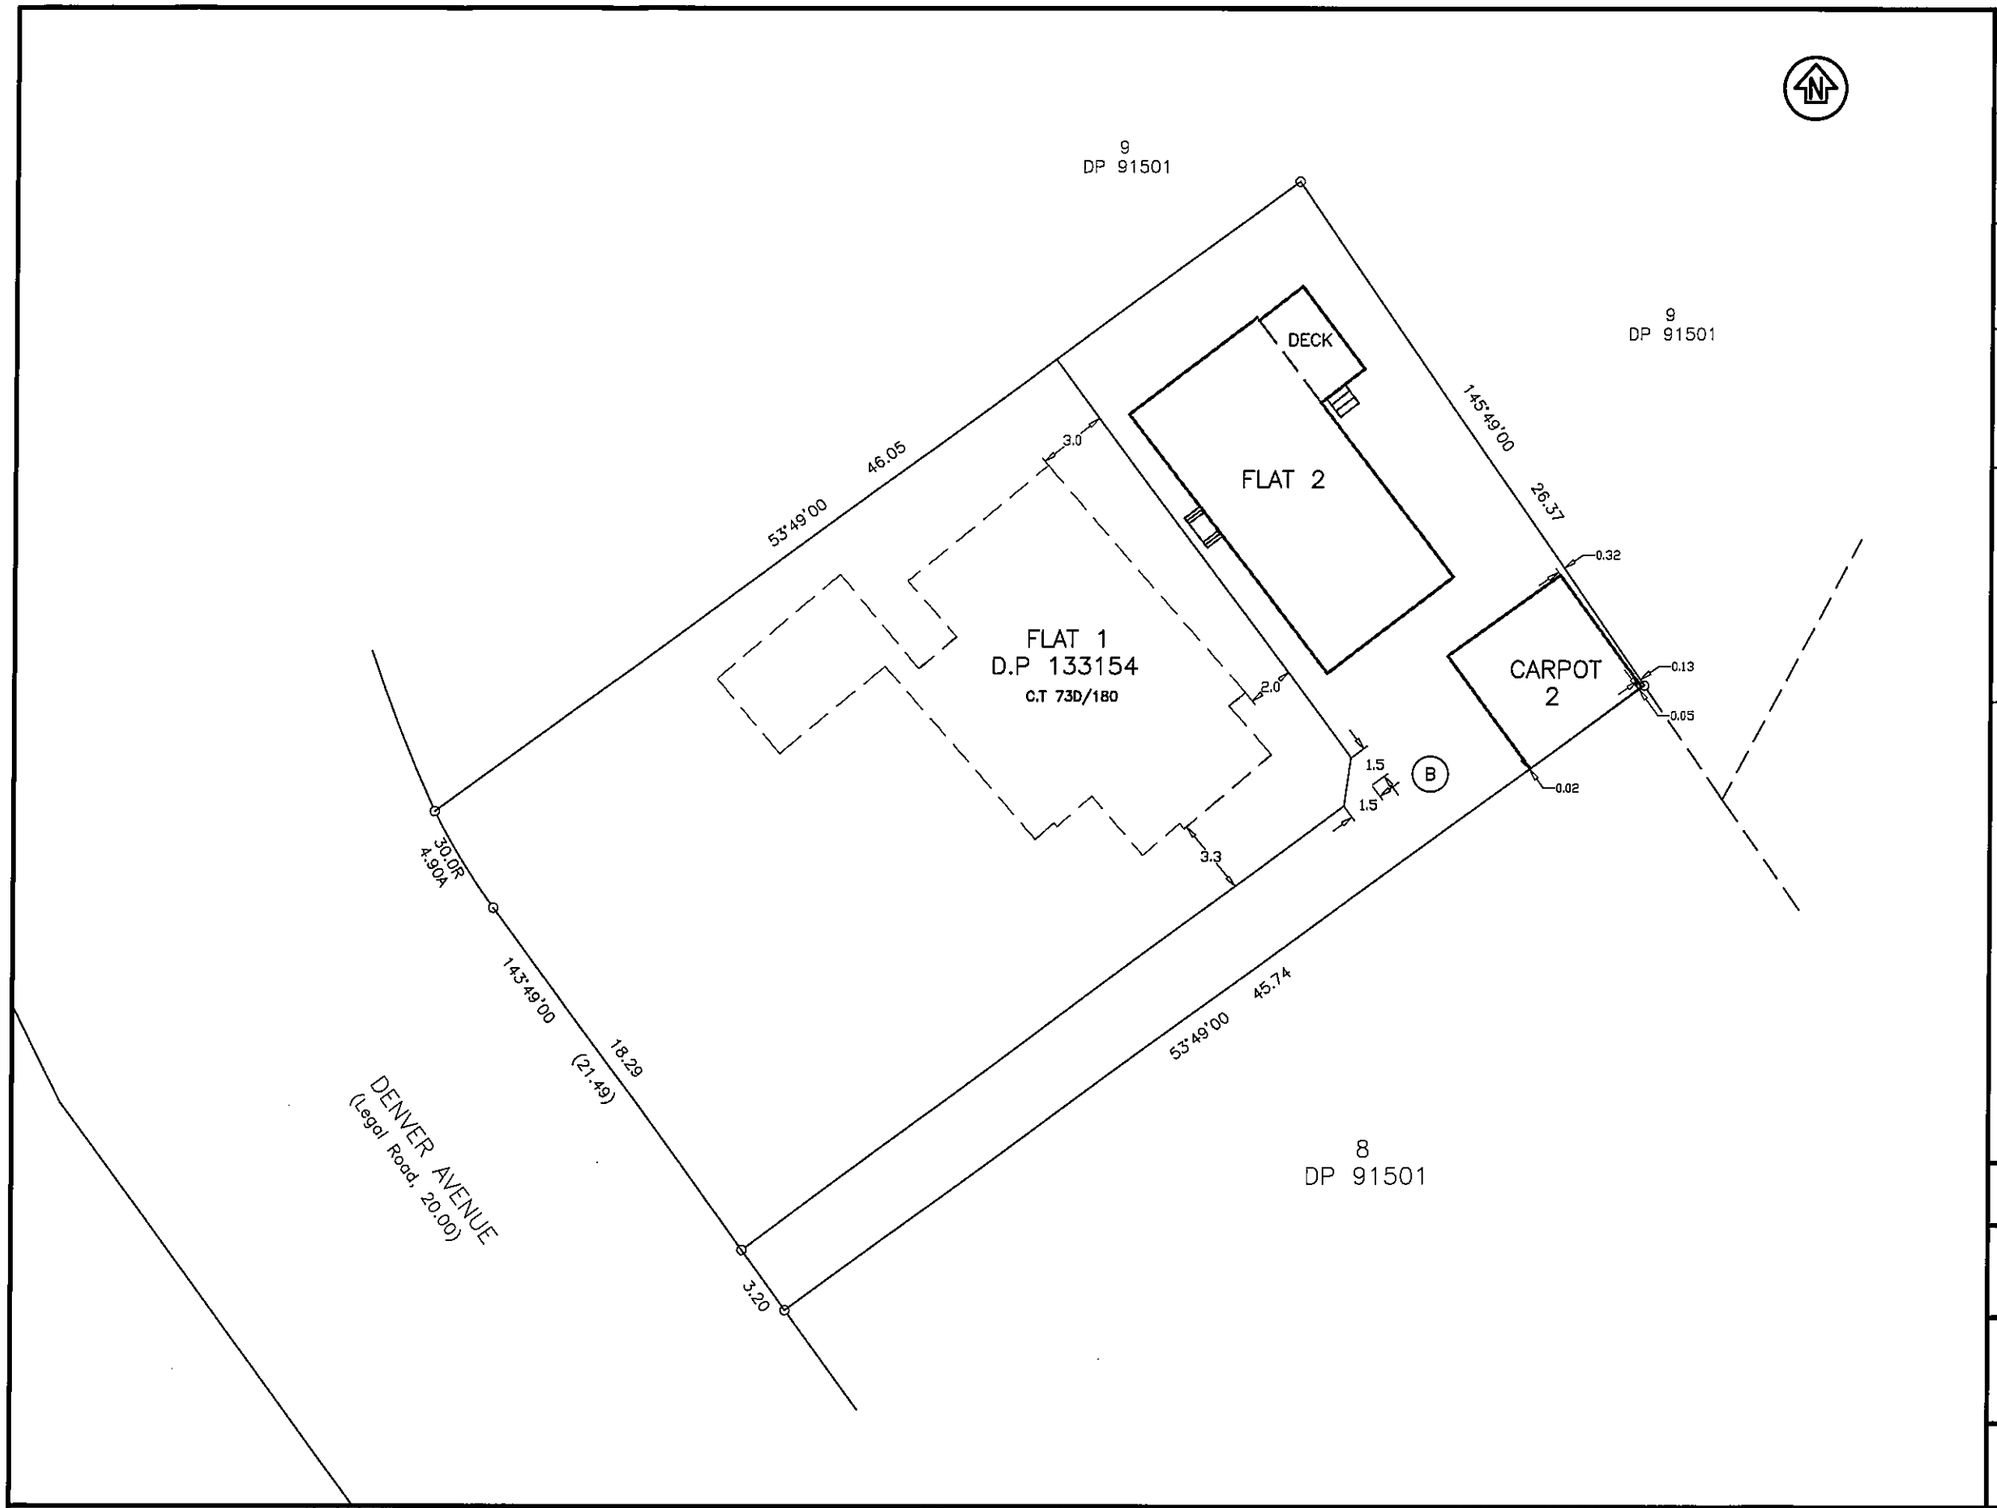


Approved

NEW CT ALLOCATED

FLAT 2 : 514557

STREET SHOWN HEREIN IS LEGAL

BOUNDARIES OF AREAS TO BE LEASED ARE THE EXTERNAL FACES OF EXTERIOR WALLS OR STRUCTURES UNLESS OTHERWISE SHOWN

AREA "B" WITH FLAT 2 SUBJECT TO RIGHT OF USER

OFFSET CALCULATIONS – SEE DP 187494

Total Area 1214 m²

Comprised in C'sT NA49C/351 and NA 73D/180 (both 1 / 2 share)

Land District North Auckland

# PLAN OF FLAT 2 ON LOT 40 DP 91501

Territorial Authority WAITAKERE CITY COUNCIL

Surveyed by Affordable Mobile Surveyors Ltd AMS 736

Scale 1: 300@A3 Date FEBRUARY 2010

File
Received
Instructions

DP 429186